SURVEY NOTES

TOWN OF GEORGETOWN
SECTION O

Part of Lot [redacted], 7411m² gtd to the Hydro Electric Commission. CT [redacted]
Hydro Electric Commission owner.

Survey Commenced : 6/5/92.
Survey Completed : 16/9/92.
Error of Close : 1 in 8500.

SURVEY CERTIFICATE

I, GEORGE FREDERICK JAKINS of HOBART

in Tasmania a registered surveyor HEREBY CERTIFY that:

[a] this survey is based upon the best evidence that the nature of the case admits;

[b] the survey notes have been truly compiled from surveys made by me or made under my supervision; and

[c] this survey and accompanying survey notes comply with the relevant legislation affecting surveys and are correct for the purpose required.

Signature

DATE 22/9/1992

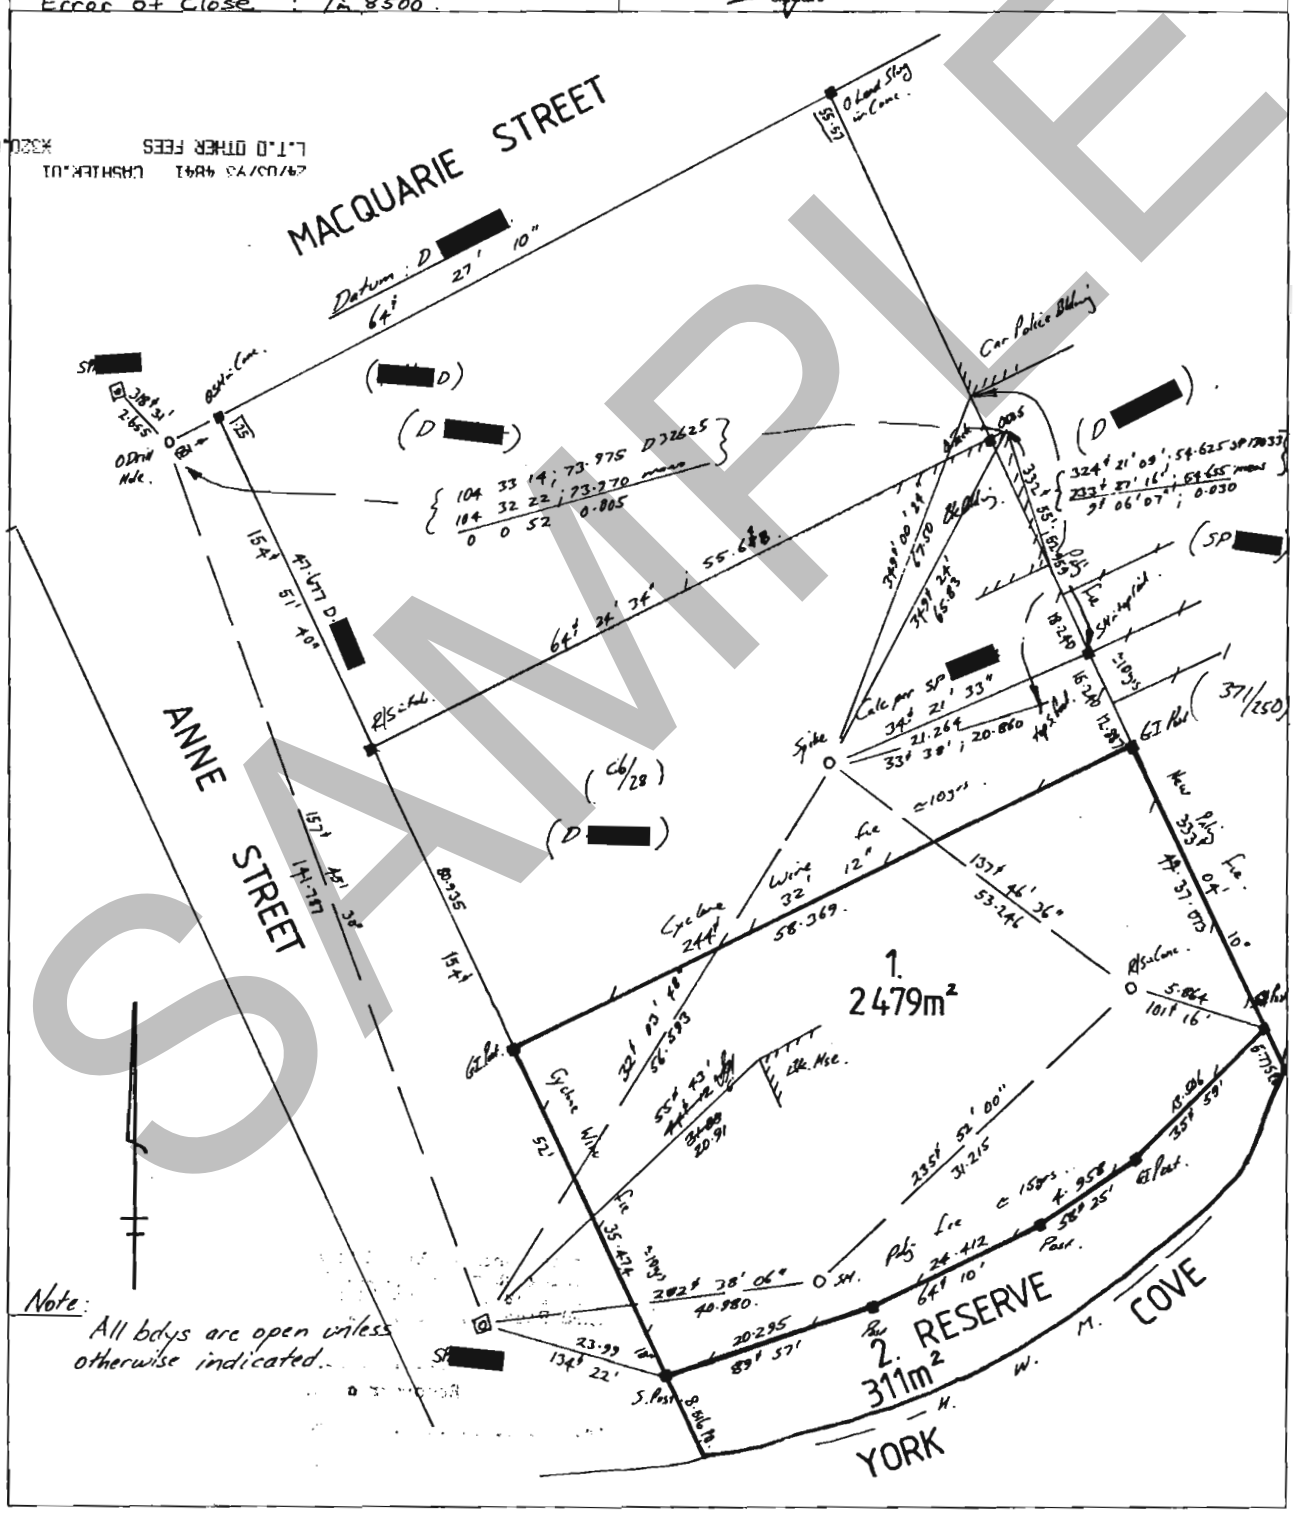

SAMPLE